



LEGENDA

PARCHEGGIO A PETTINE

SOSTA CONSENTITA A PARTICOLARI CATEGORIE

FERMARSÌ E DARE PRECEDENZA

ATTRAVERSAMENTO PEDONALE

PARCHEGGIO PER CICLI E MOTOCICLI

STRADA A FONDO CHIUSO

RALLENTARE E DARE LA RPECEDENZA

PASSAGGIO PEDONALE

DIVIETO DI SOSTA

STAZIONE DI RICARICA PER VEICOLI ELETTRICI



|        |            |        |              |                                                 |
|--------|------------|--------|--------------|-------------------------------------------------|
|        |            |        |              |                                                 |
| Ind. 1 | 19.11.2021 | G.A.C. | C.L.         | Mise à jour                                     |
| Ind. 0 | 23.06.2021 | G.A.C. | C.L.         | Première diffusion                              |
| Index  | Date       | Nom    | Approuvé par | Approved by                                     |
| Index  | Date       | Name   | Approved by  | Prima emissione lottizzazione in variante ATP02 |

MAITRE D'OUVRAGE

MAITRE D'OEUVRE

**BATI** > CALVENZANO

Via Giulio Natta 10/12  
27010 Vellezzato Bellini  
Tel. : 03 97 23 12 39  
Fax : 03 97 24 26 97


Nom de la plate-forme / Name of platform

CVZ - CALVENZANO

CVZ - CALVENZANO (VIA MILANO, SNC - 20040 CALVENZANO (BG))

|                 |                                                                                                |
|-----------------|------------------------------------------------------------------------------------------------|
| Tranche / Phase | Contenu de la tranche / Content of the phase                                                   |
| PR.U            | ATTUAZIONE URBANISTICA<br>PIANO DI LOTTIZZAZIONE DI VIA MILANO<br>IN VARIANTE ALL'AMBITO ATP02 |

Plan de situation synthétique / Synthetic drawing location

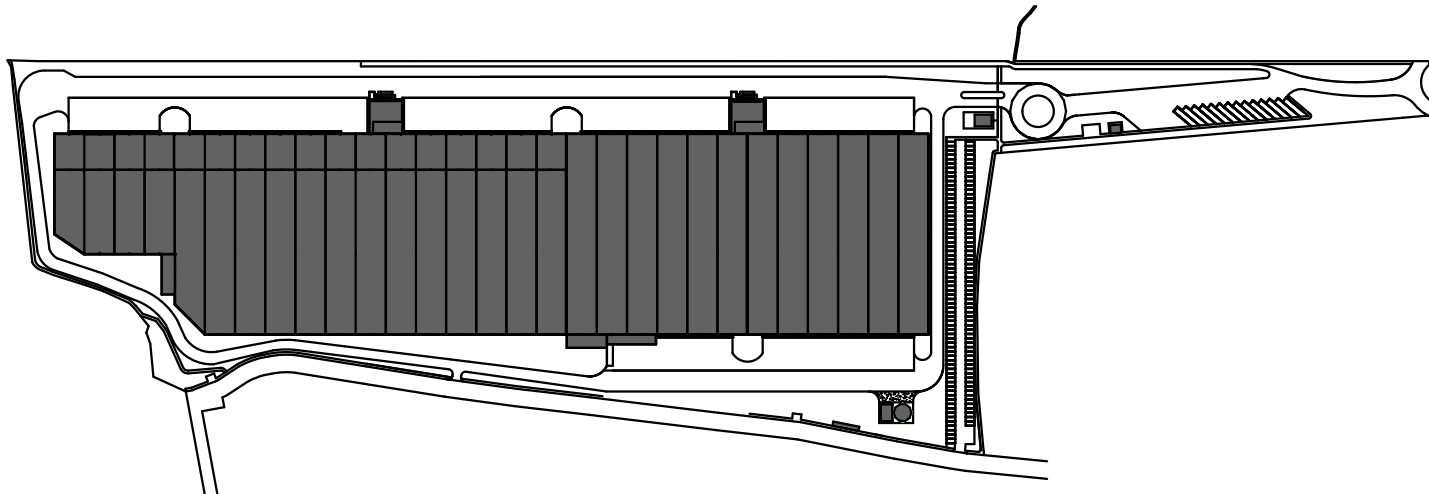

|                                                                |                |                       |
|----------------------------------------------------------------|----------------|-----------------------|
| Type de phase / Type of project phase                          | Indice / Index | Date de / of revision |
| GAC                                                            | 0              |                       |
| Nom du plan / Drawing name                                     |                |                       |
| OPERE DI URBANIZZAZIONE<br>SEGNALETICA VERTICALE E ORIZZONTALE |                |                       |

Crée le / Created on : 23.06.2021

Dessiné par / Drawn by : LMC

Echelle / Scale : 1:1000

Approuvé par / Approved by : C.L.

This document is strictly confidential and may not be disclosed, copied or reproduced without the written consent of N2 Concept

Fichier / File : VIA MILANO\_3\_2021

TAV E9